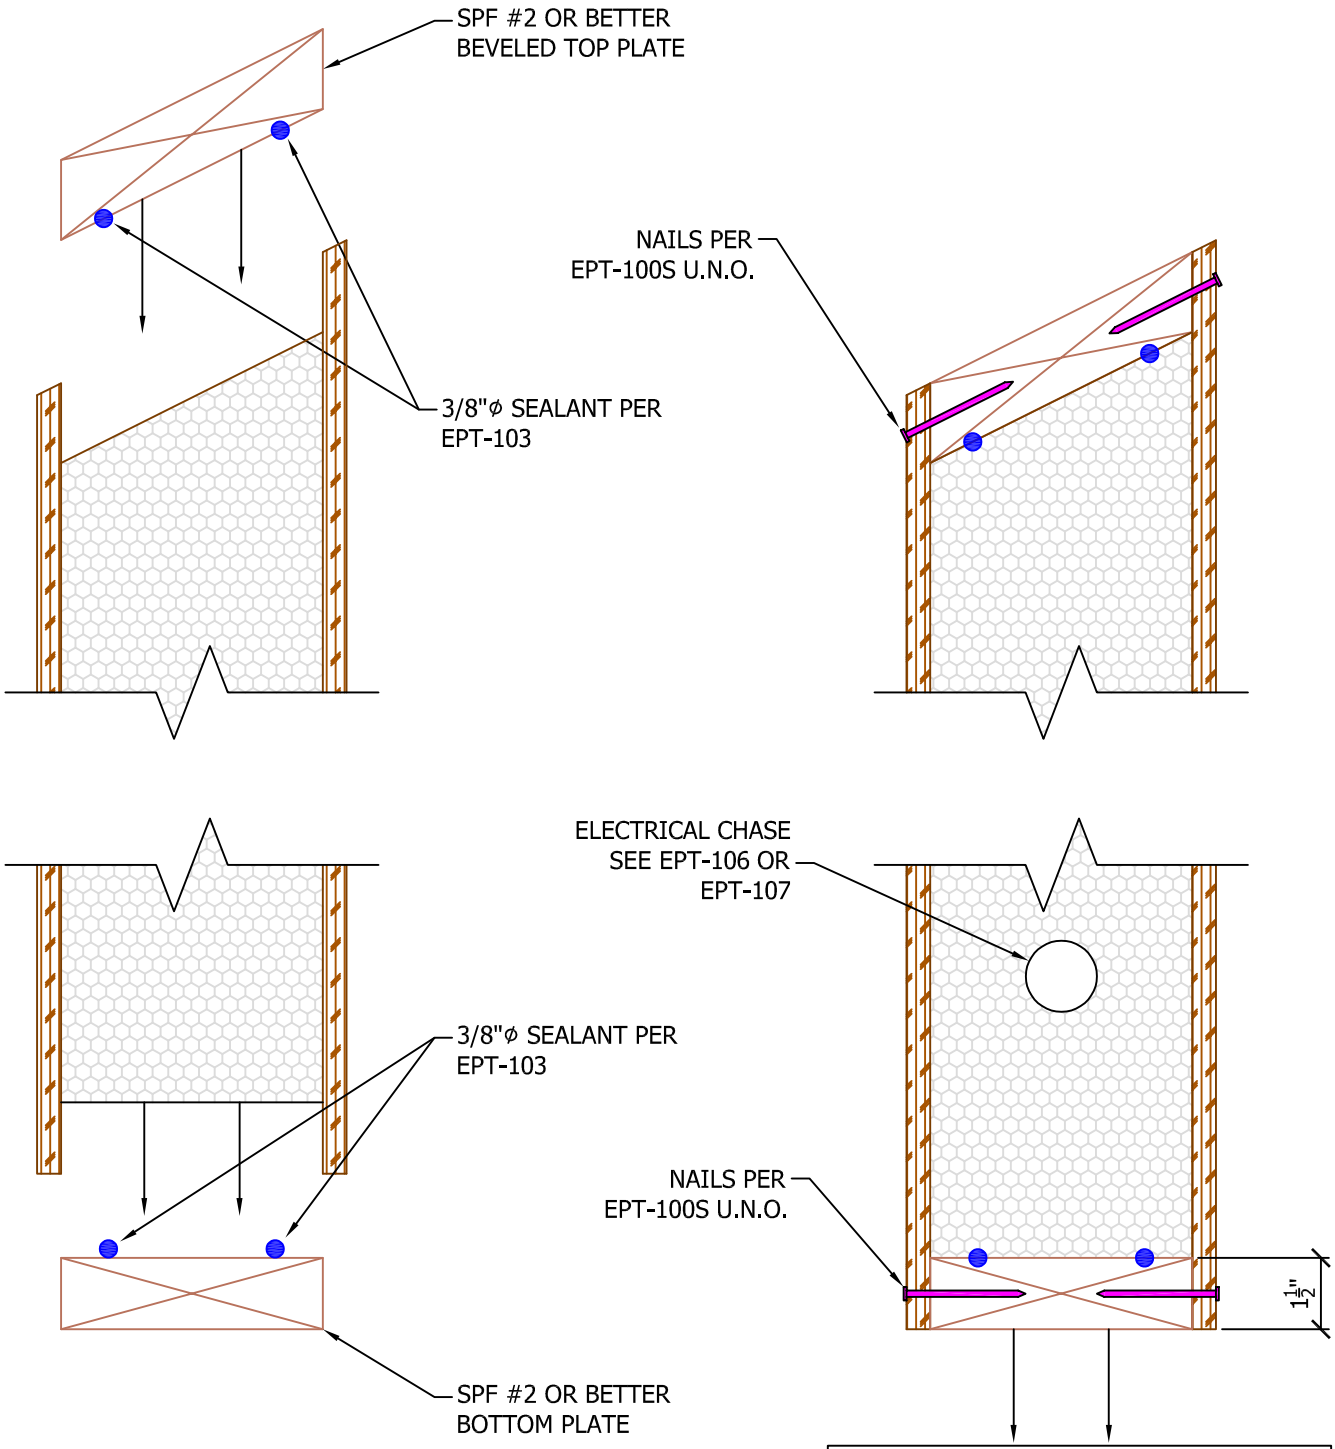

CONVENTIONAL FLOOR DECK: SIP-303
SIP FLOOR DECK: SIP-802
FOUNDATION: SIP-300 OR SIP-301

N.T.S.

Rev: 12/10/2021

EPT-401	SIP WALL PLATE BEVELED TOP

EXTREME PANEL TECHNOLOGIES